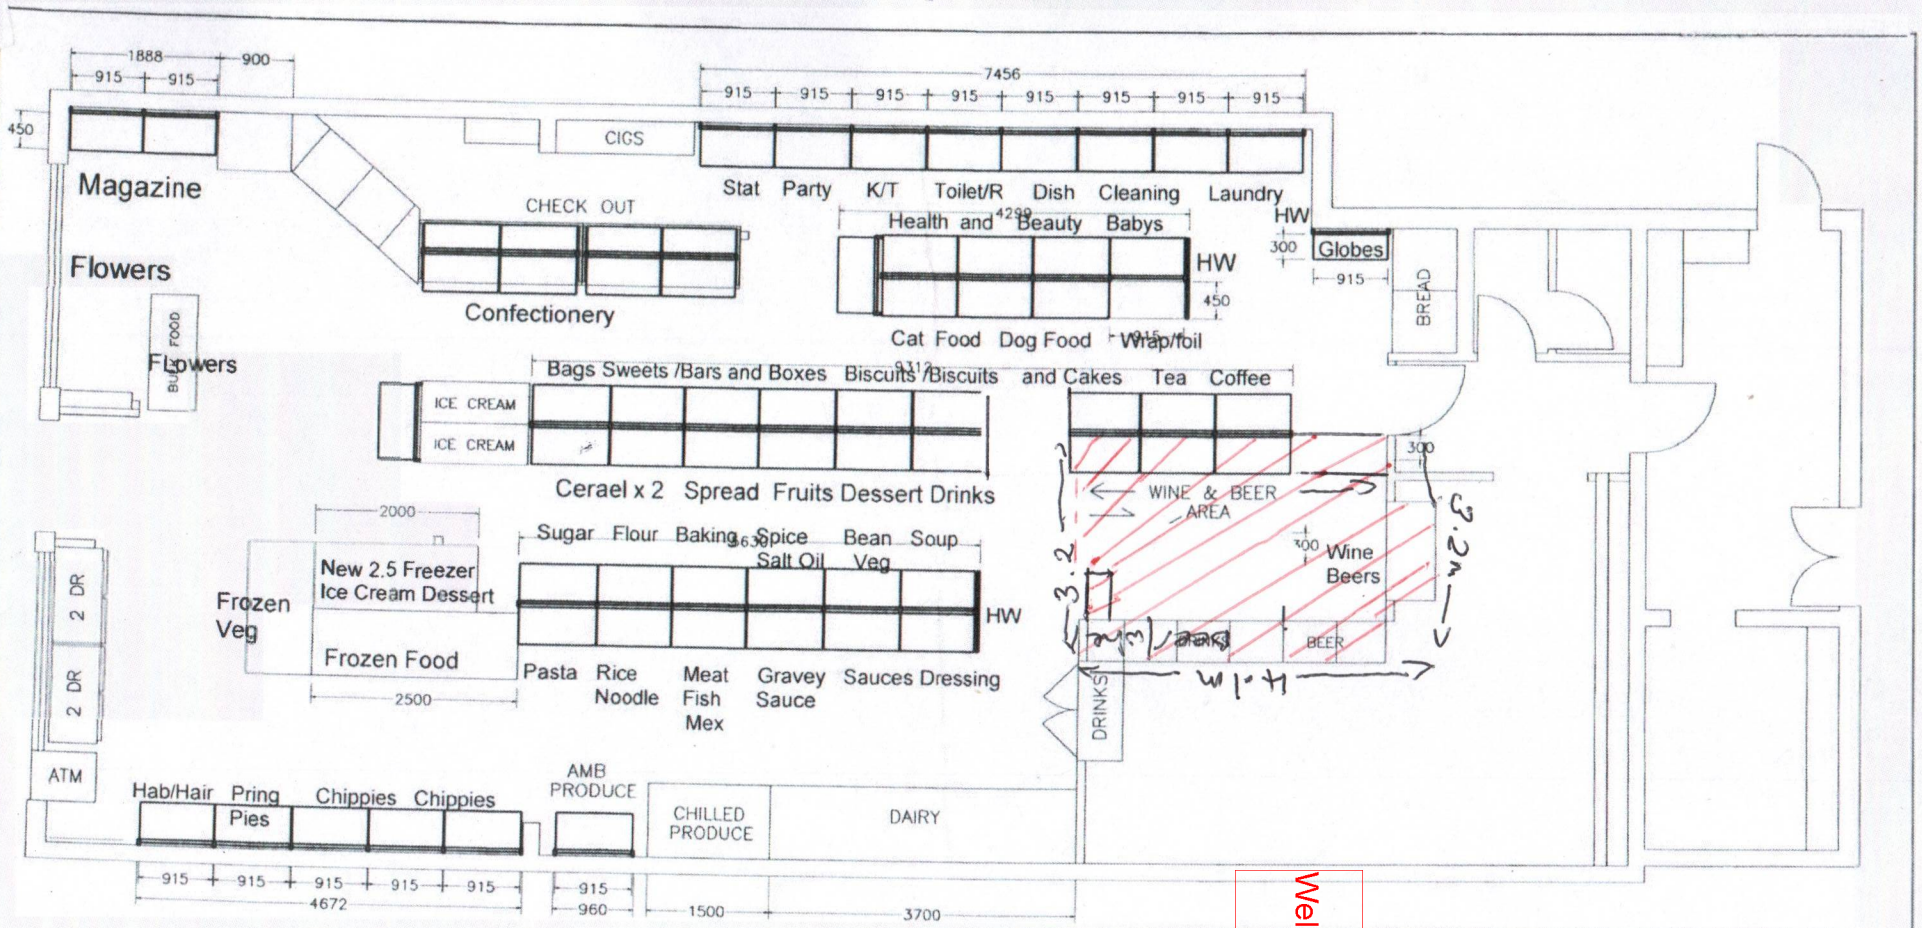

Received
Wellington City Council
21/10/2021

© COPYRIGHT 2017

HYDESTOR MANUFACTURING LTD

MANUFACTURERS AND SUPPLIERS OF STEEL SHELVING SYSTEMS
AUCKLAND WELLINGTON CHRISTCHURCH

PROPOSAL FOR: KARORI 4 SQUARE

DRAWN	ORIGINAL	CHECKED	DATE	SCALE	SHEET	SERIES OF	SUPERSEDES	SUPERSEDED BY	SQU NUMBER	REFERENCE No
J.H.	A3	S.M.	21.08.17	N.T.S.	1	2				15-0351-R4