Wellington City Council
20 September 2021

2A

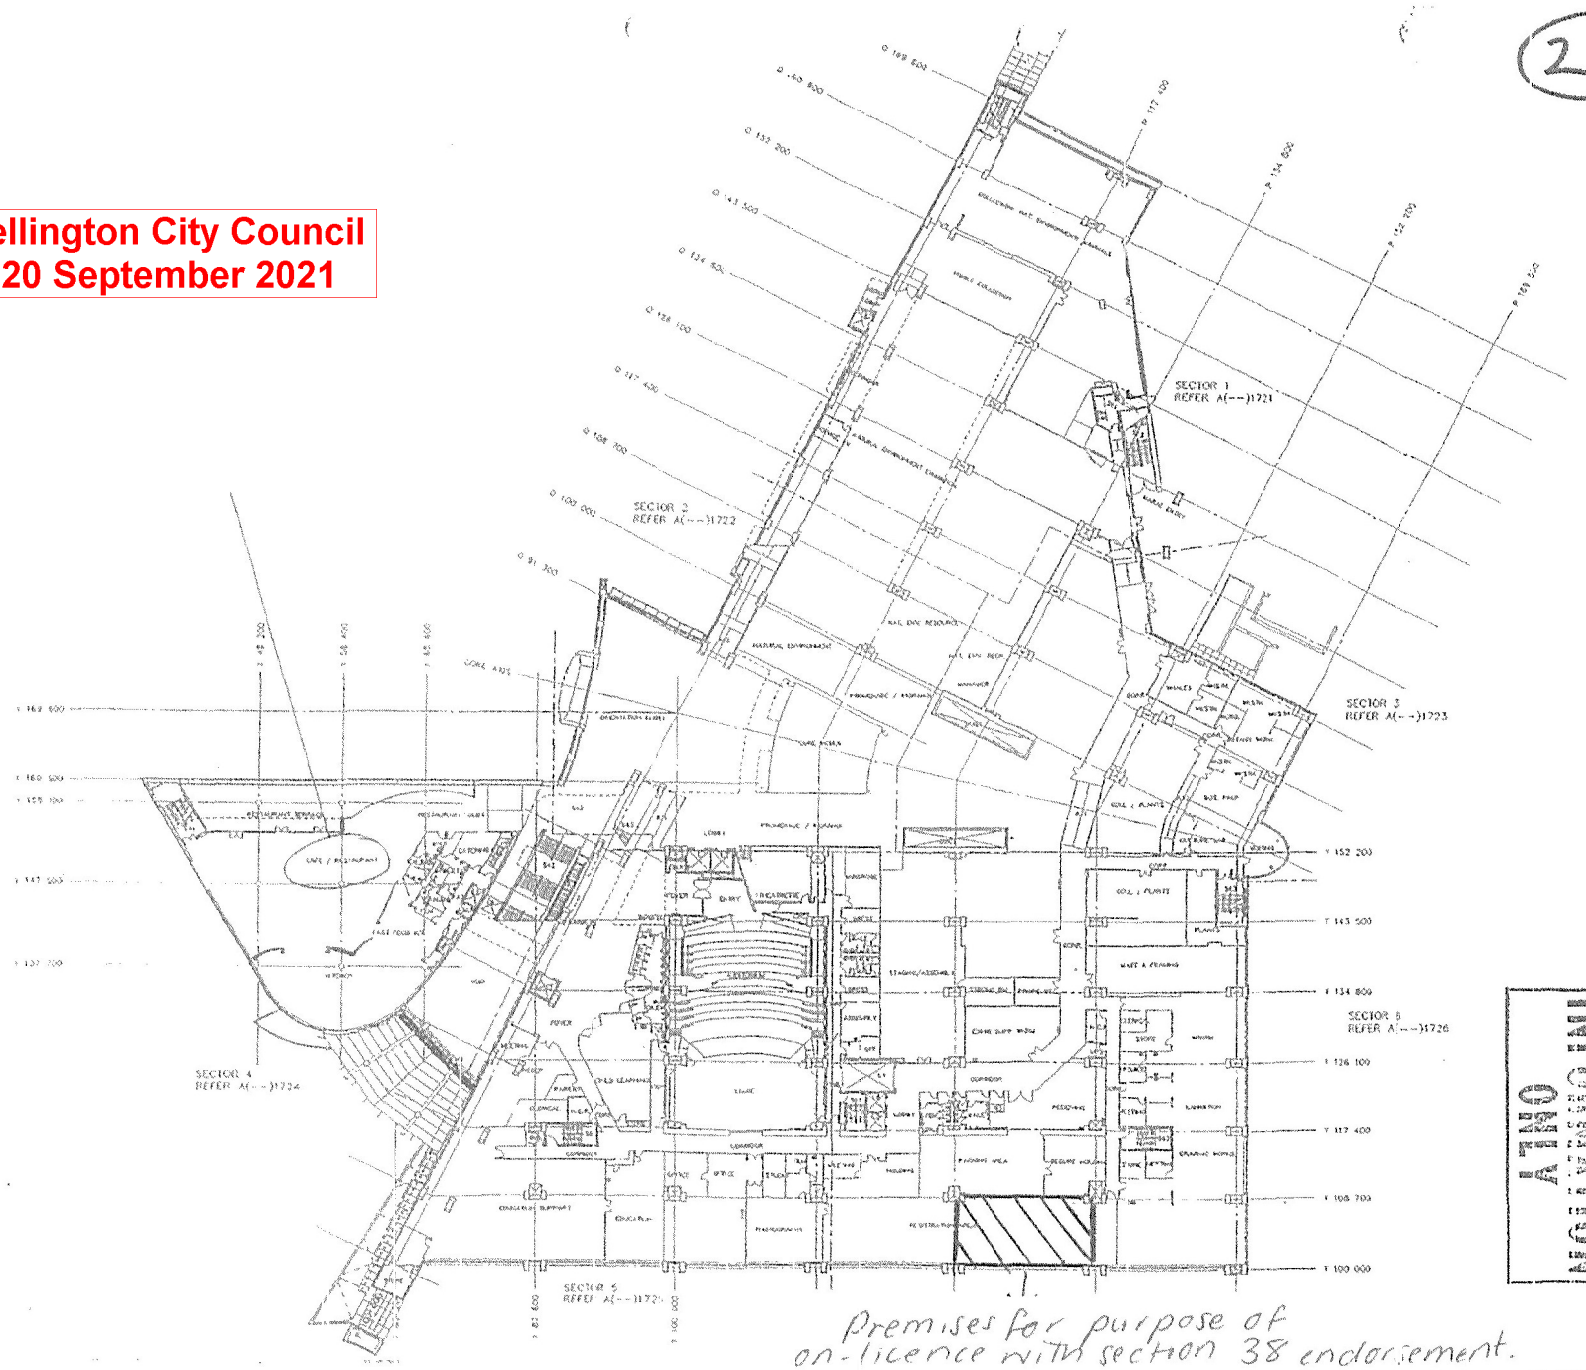

Premises for purpose of on-licence with section 38 endorsement.

JASMAX ARCHITECTS

MUSEUM OF NEW ZEALAND TE PAPA TONGAREWA

FITOUT FLOOR PLAN
LEVEL 2
R.L. 8 100 / 8 800

SCALE 1:100

ARCHITECTURAL

A(--)1702