Wellington City Council
14 February 2022

3-2P stud
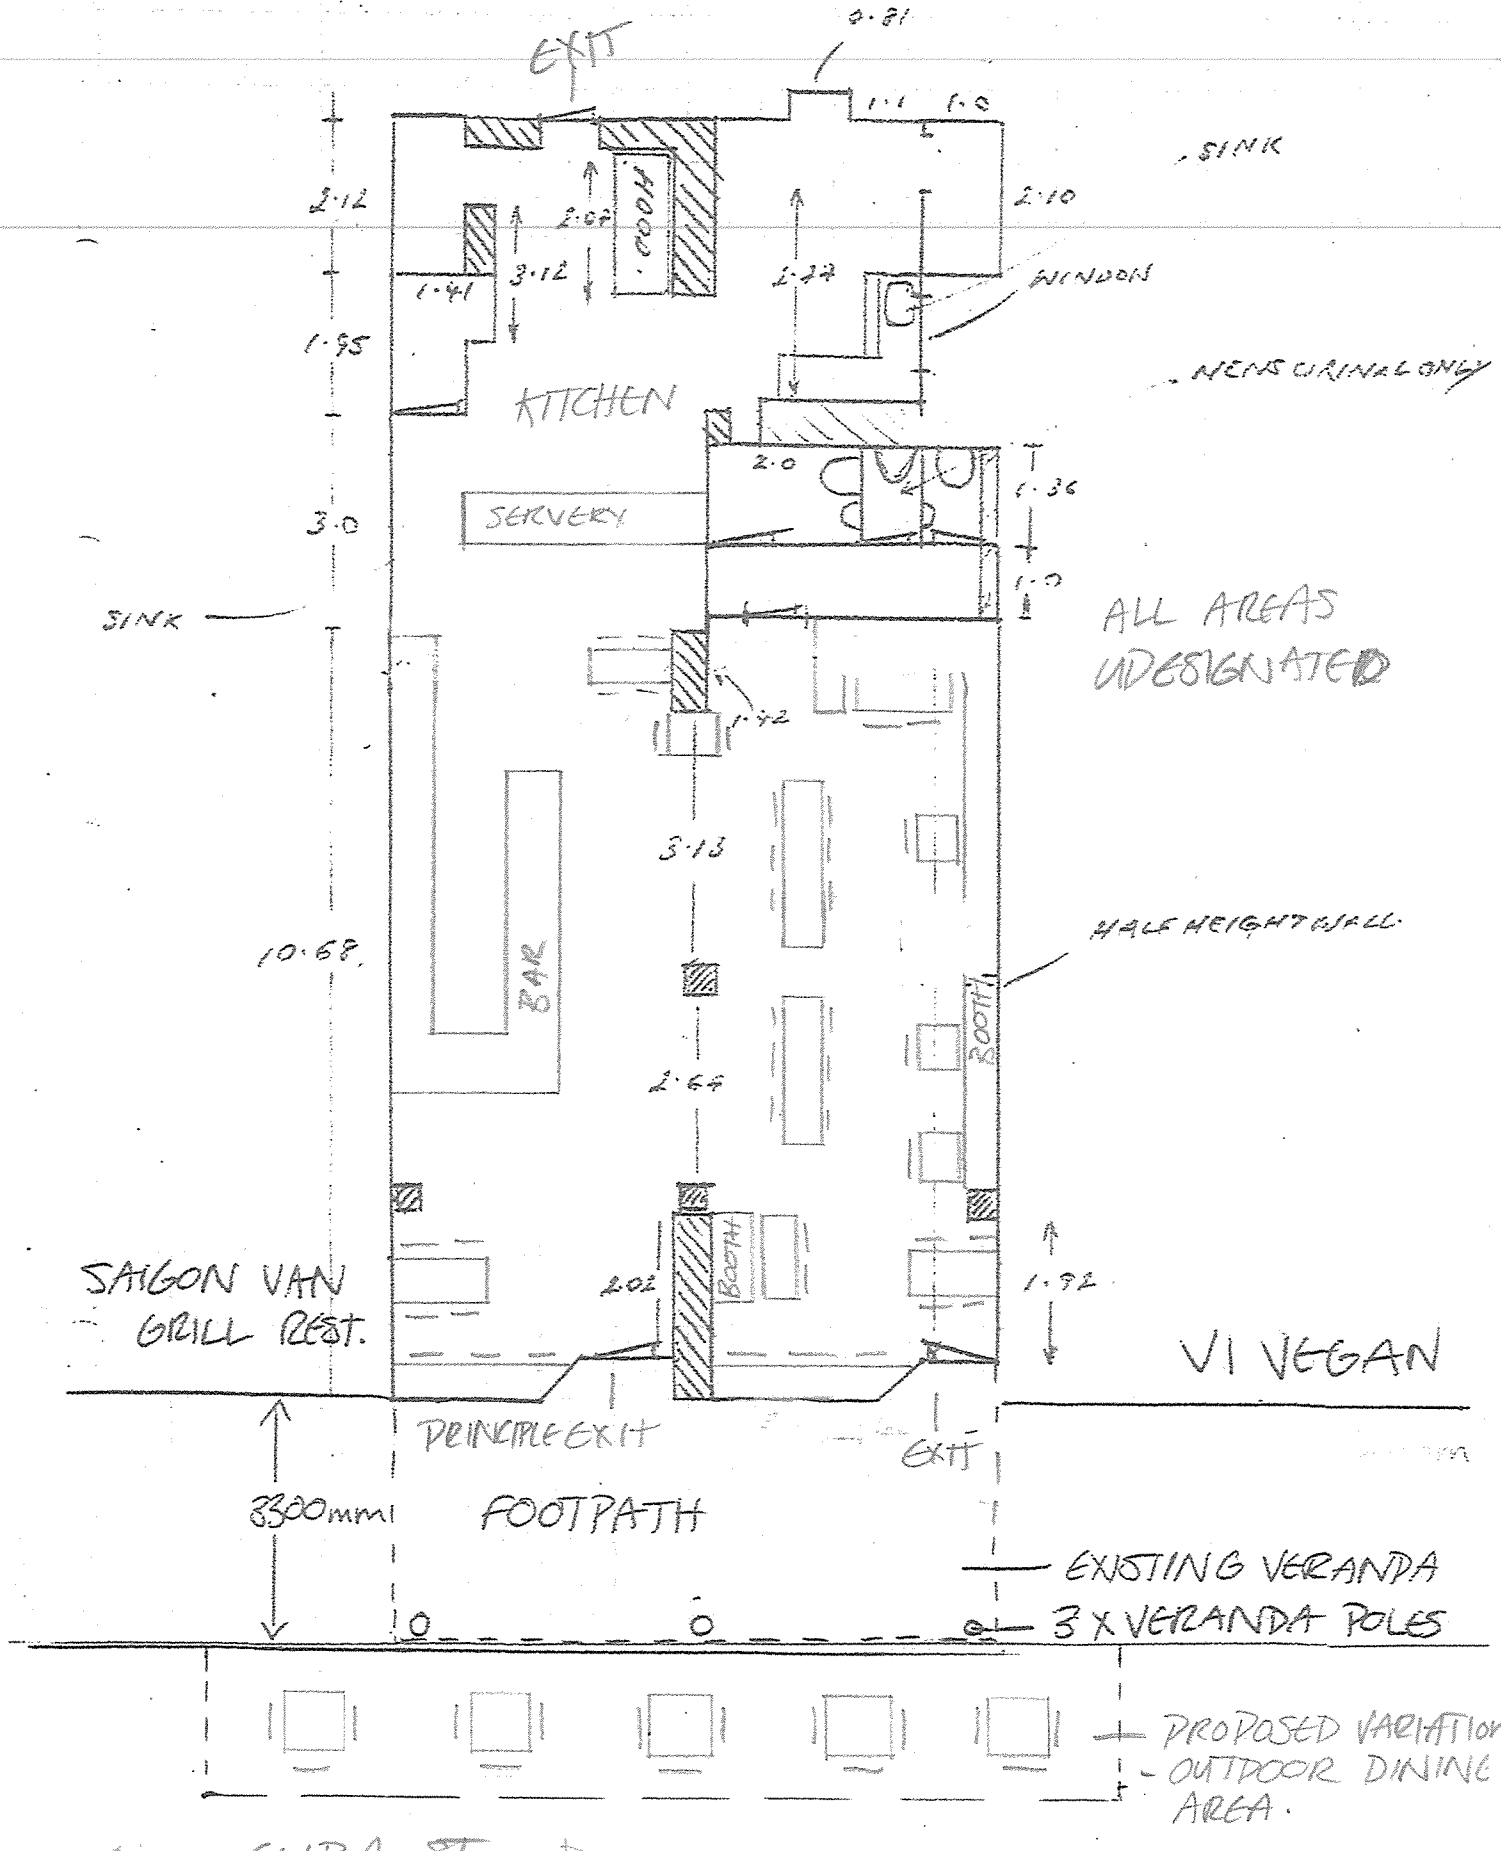
NOLITA 1:100 203-205 CUBA ST