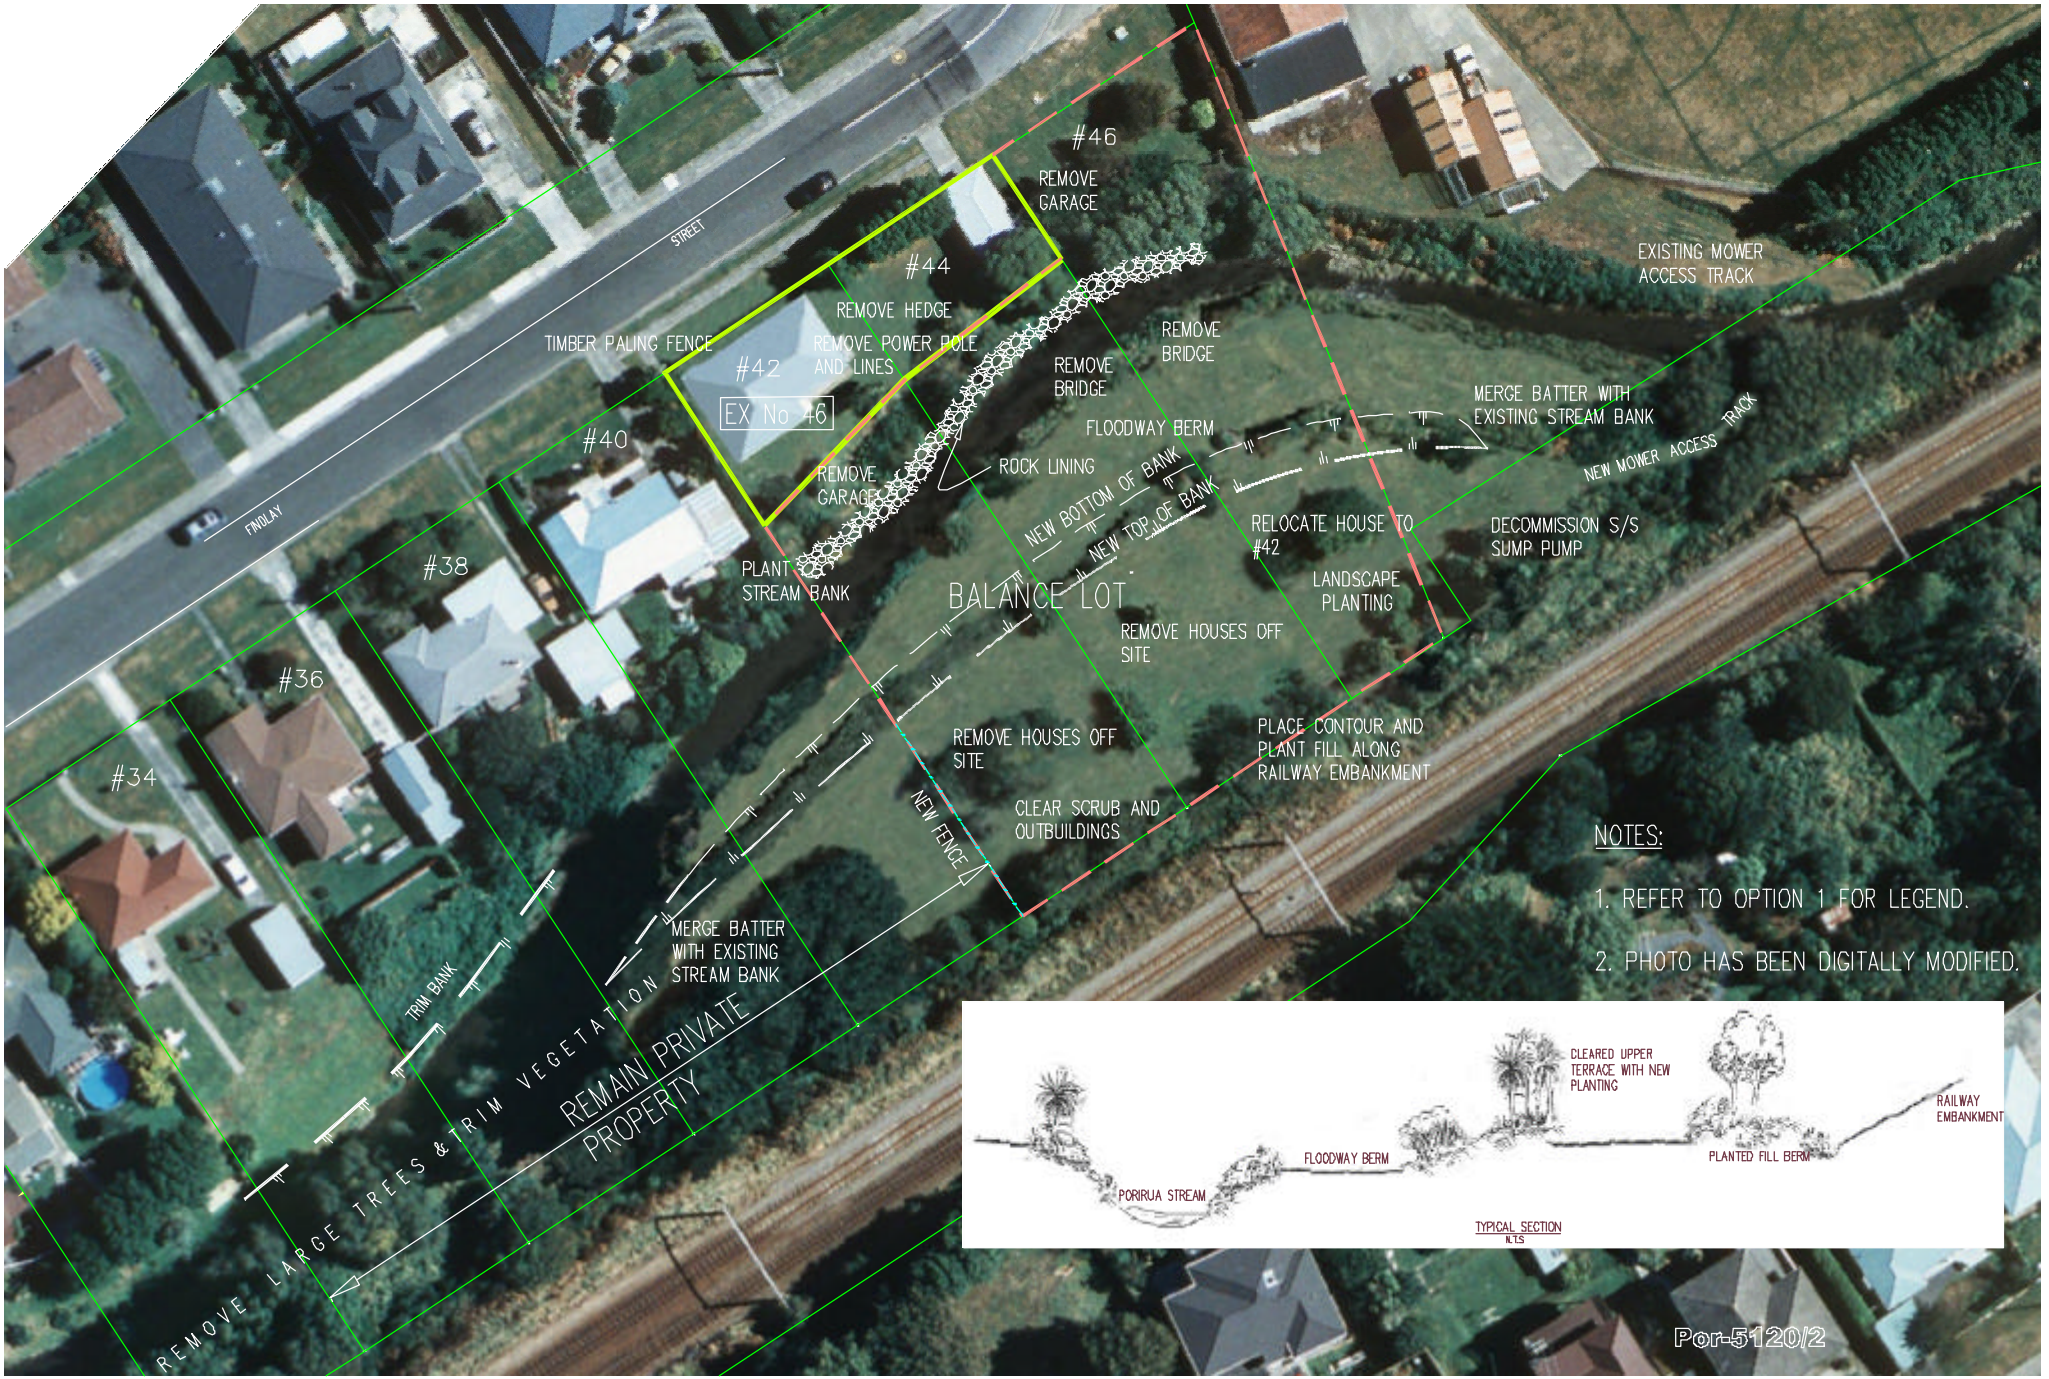

PORIRUA STREAM - FINDLAY STREET CHANNEL REALIGNMENT AND HOUSE RELOCATION
OPTION 2 - FloodWay Option with no Houses on Right Bank
Layout Plan

0m 5m 10m 20m 30m 40m 40m 50m

Scale: 1:250 HR-5120-2