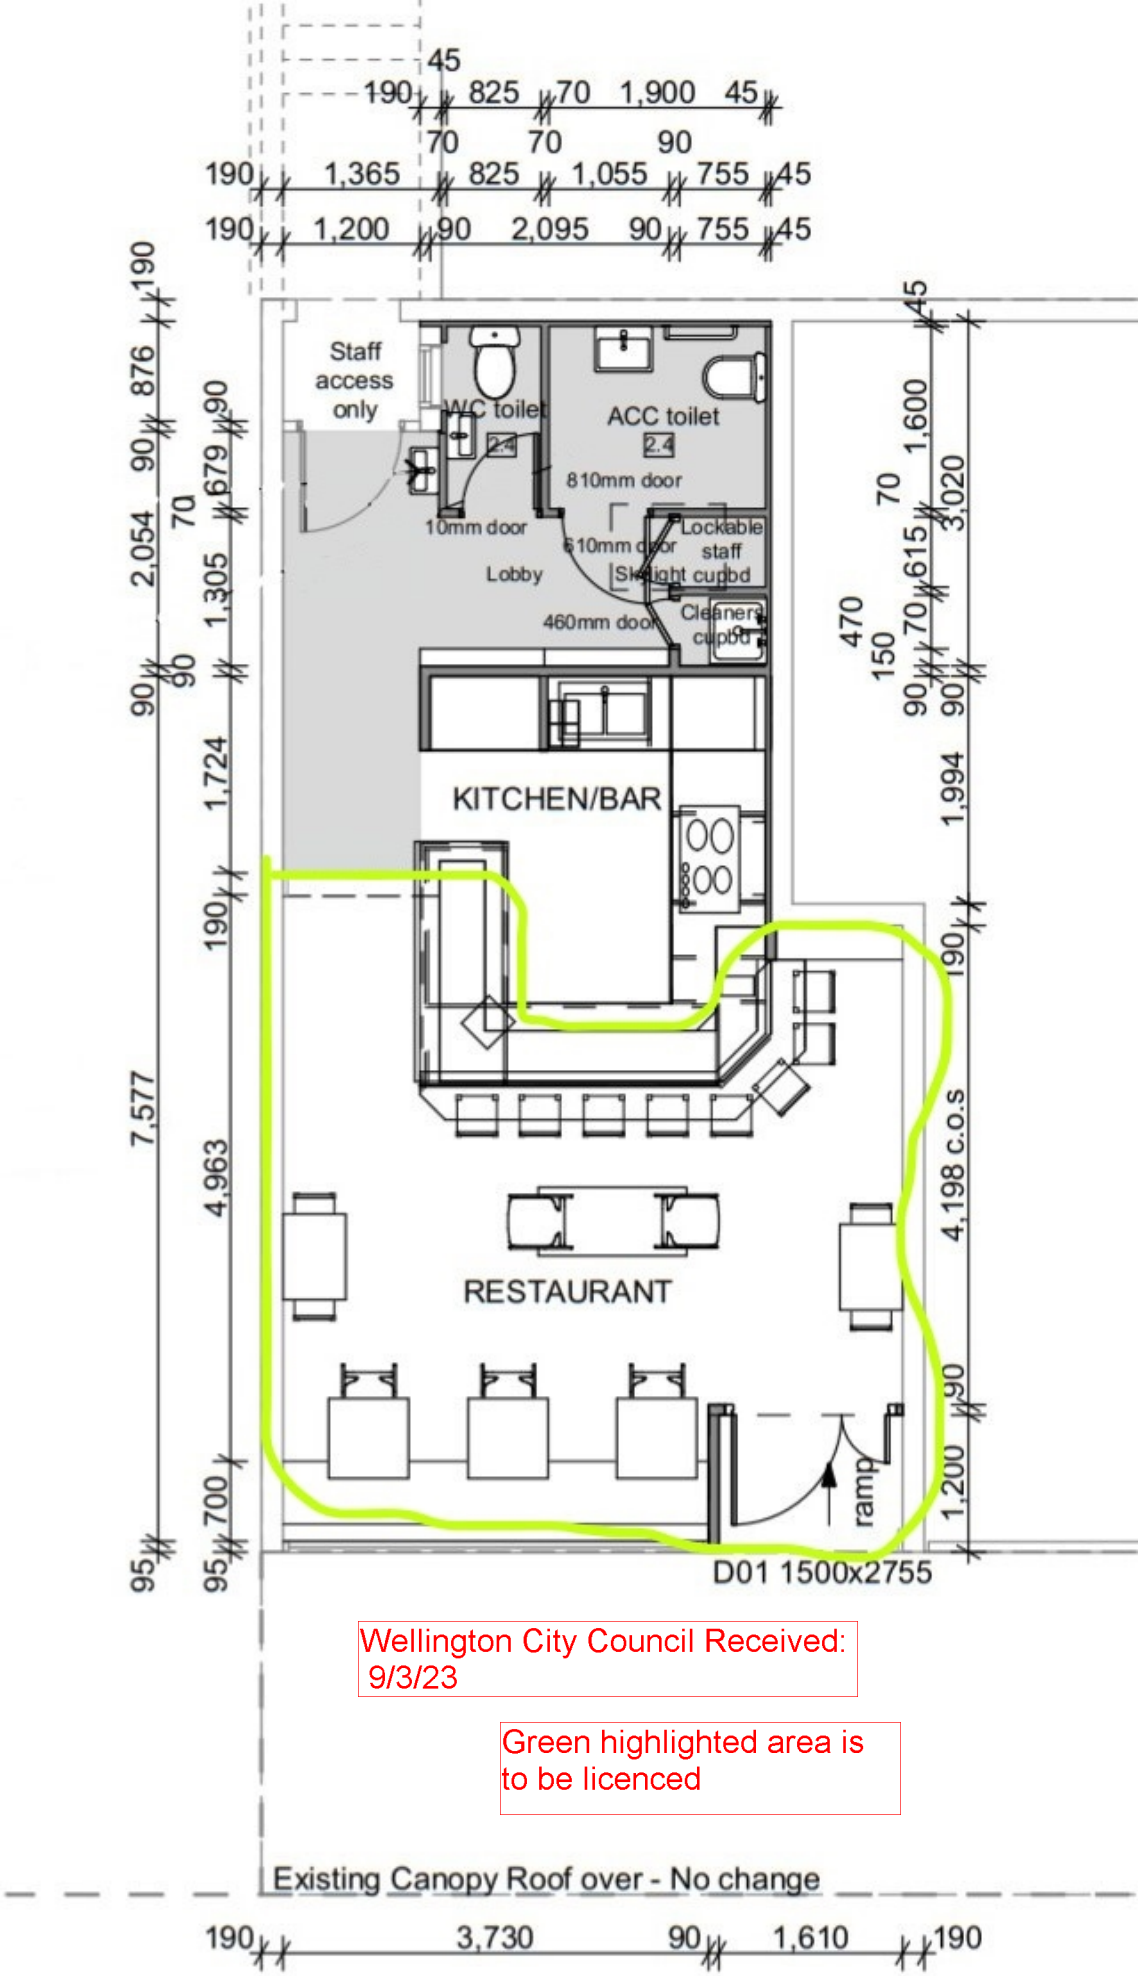

Wellington City Council Received: 9/3/23

Green highlighted area is to be licenced

PROPOSED FLOOR PLAN 1:100