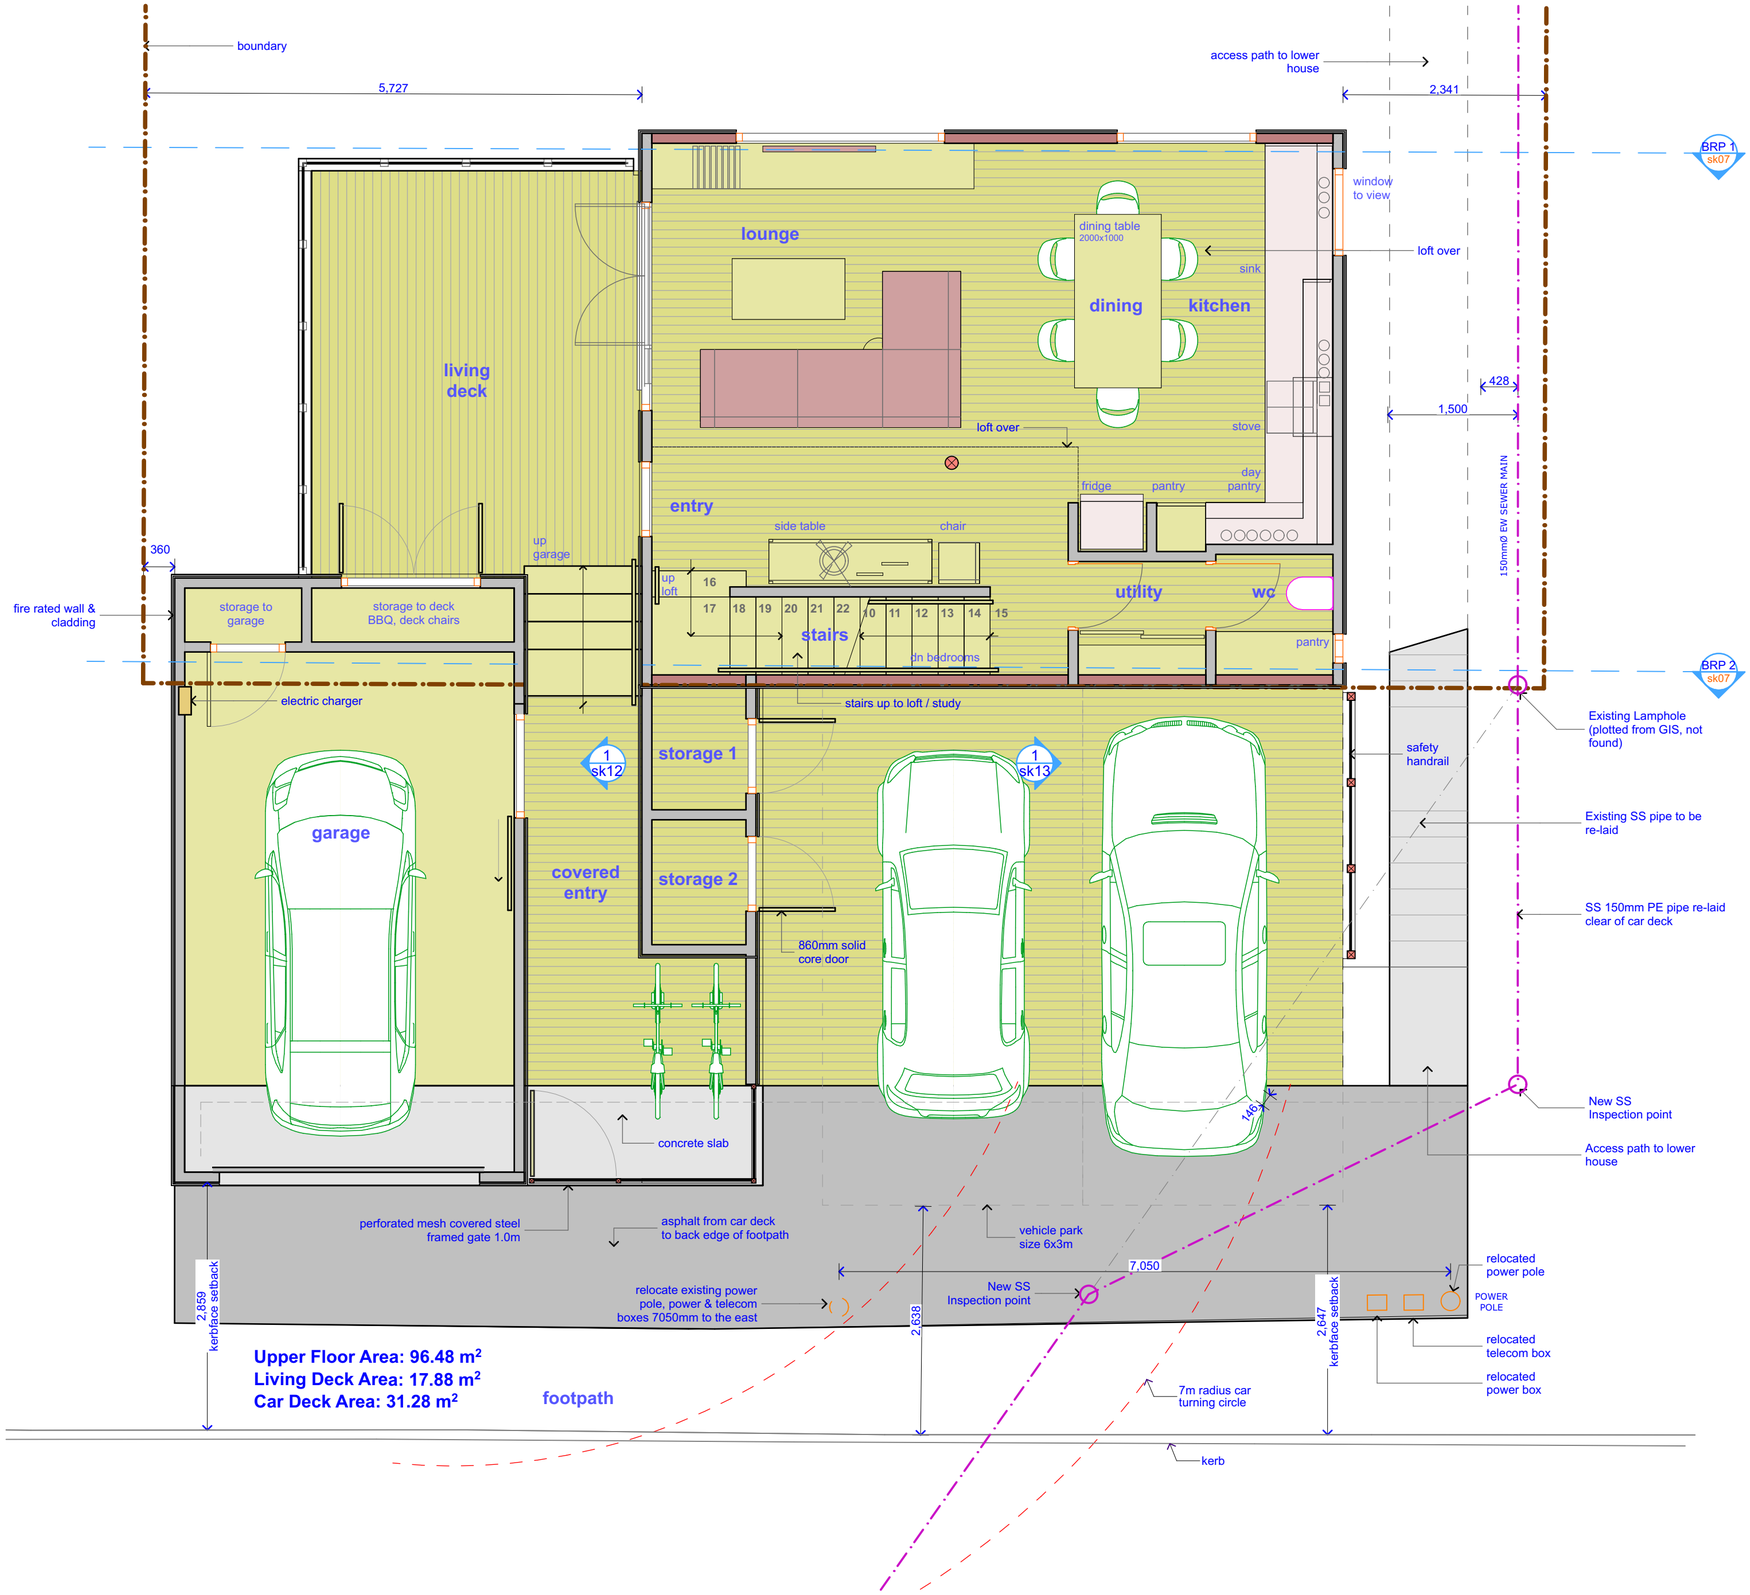

peter kerr architect
registered architects m: 027 243 8334 e: kinetic@xtra.co.nz